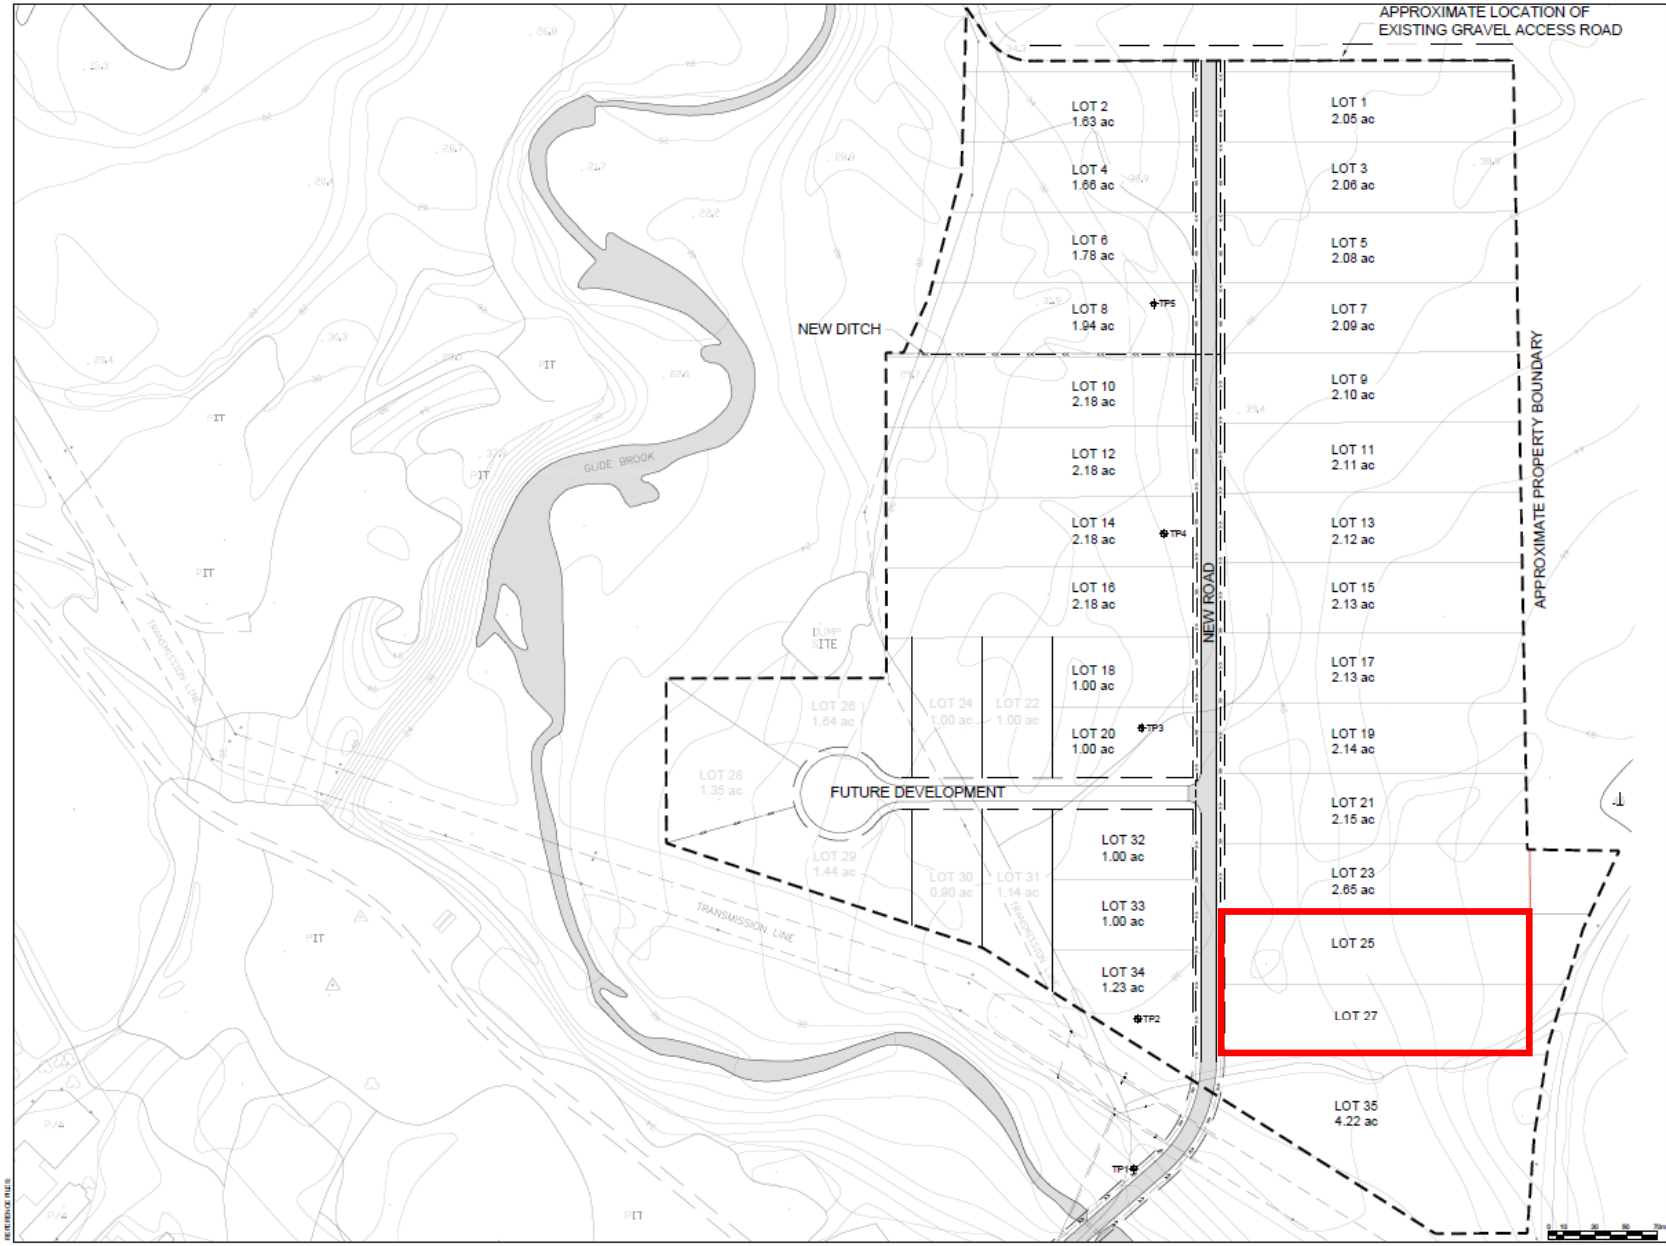

CONTRACTOR MUST VERIFY ALL DIMENSIONS AND CONDITIONS ON SITE BEFORE PROCEEDING WITH ANY PORTION OF THIS WORK. REPRODUCTIONS OF THIS DRAWING MAY HAVE BEEN REDUCED OR ENLARGED. REFER TO GRAPHIC SCALE. DO NOT SCALE DRAWINGS FOR CONSTRUCTION.

LEGEND

SYMBOL	DESCRIPTION
	BOREHOLE
	TEST PIT
	MONUMENT
	NEW CATCH BASIN
	EXISTING CATCH BASIN
	DIRECTION OF FLOW
	BUILDINGS TO BE SERVICED WITH WATER AND SEWER IN THIS CONTRACT
	BUILDINGS TO BE SERVICED WITH WATER ONLY IN THIS CONTRACT
	BUILDINGS TO BE SERVICED WITH SEWER ONLY IN THIS CONTRACT
	POLE
	NEW CULVERT
	EXISTING CULVERT
	SLOPED EMBANKMENT
	NEW DITCH
	EXISTING DITCH
	ROAD SIGNS
	FENCE
	RETAINING WALL
	GUIDE RAIL
100.00	FINISHED GRADE ELEVATION
100.00	EXISTING ELEVATION
	FINISHED FLOOR ELEVATION
	BASEMENT FLOOR ELEVATION
	AREA TO BE LANDSCAPED
	SHORELINE / WATEREDGE

REV.	REVISIONS	DRAWN BY	APP. BY	DATE
B01	ISSUED FOR APPROVAL			16/07/08

NORTH

PROFESSIONAL STAMP

PERMIT HOLDER STAMP

SNC·LAVALIN
2 HERALD AVE., CORNER BROOK, NL, A2H 4B5
TEL: (709) 634-2700 FAX: (709) 634-2704

CLIENT
TOWN OF DEER LAKE

PROJECT
DEER LAKE
INDUSTRIAL PARK
ROAD CONSTRUCTION

TITLE
CONCEPT PLAN

DESIGNED BY	I.B.	CHECKED BY	DATE 2016-07-07
DRAWN BY	L.K.	APPROVED BY	DATE 2016-07-07
SCALE AS SHOWN	SNC LAVALIN PROJ. No.	636224-0020	
	CLIENT PROJ. No.		

DRAWING No. DW1 – XX – CV – XX – 001 REV. B01

REFERENCE FILES